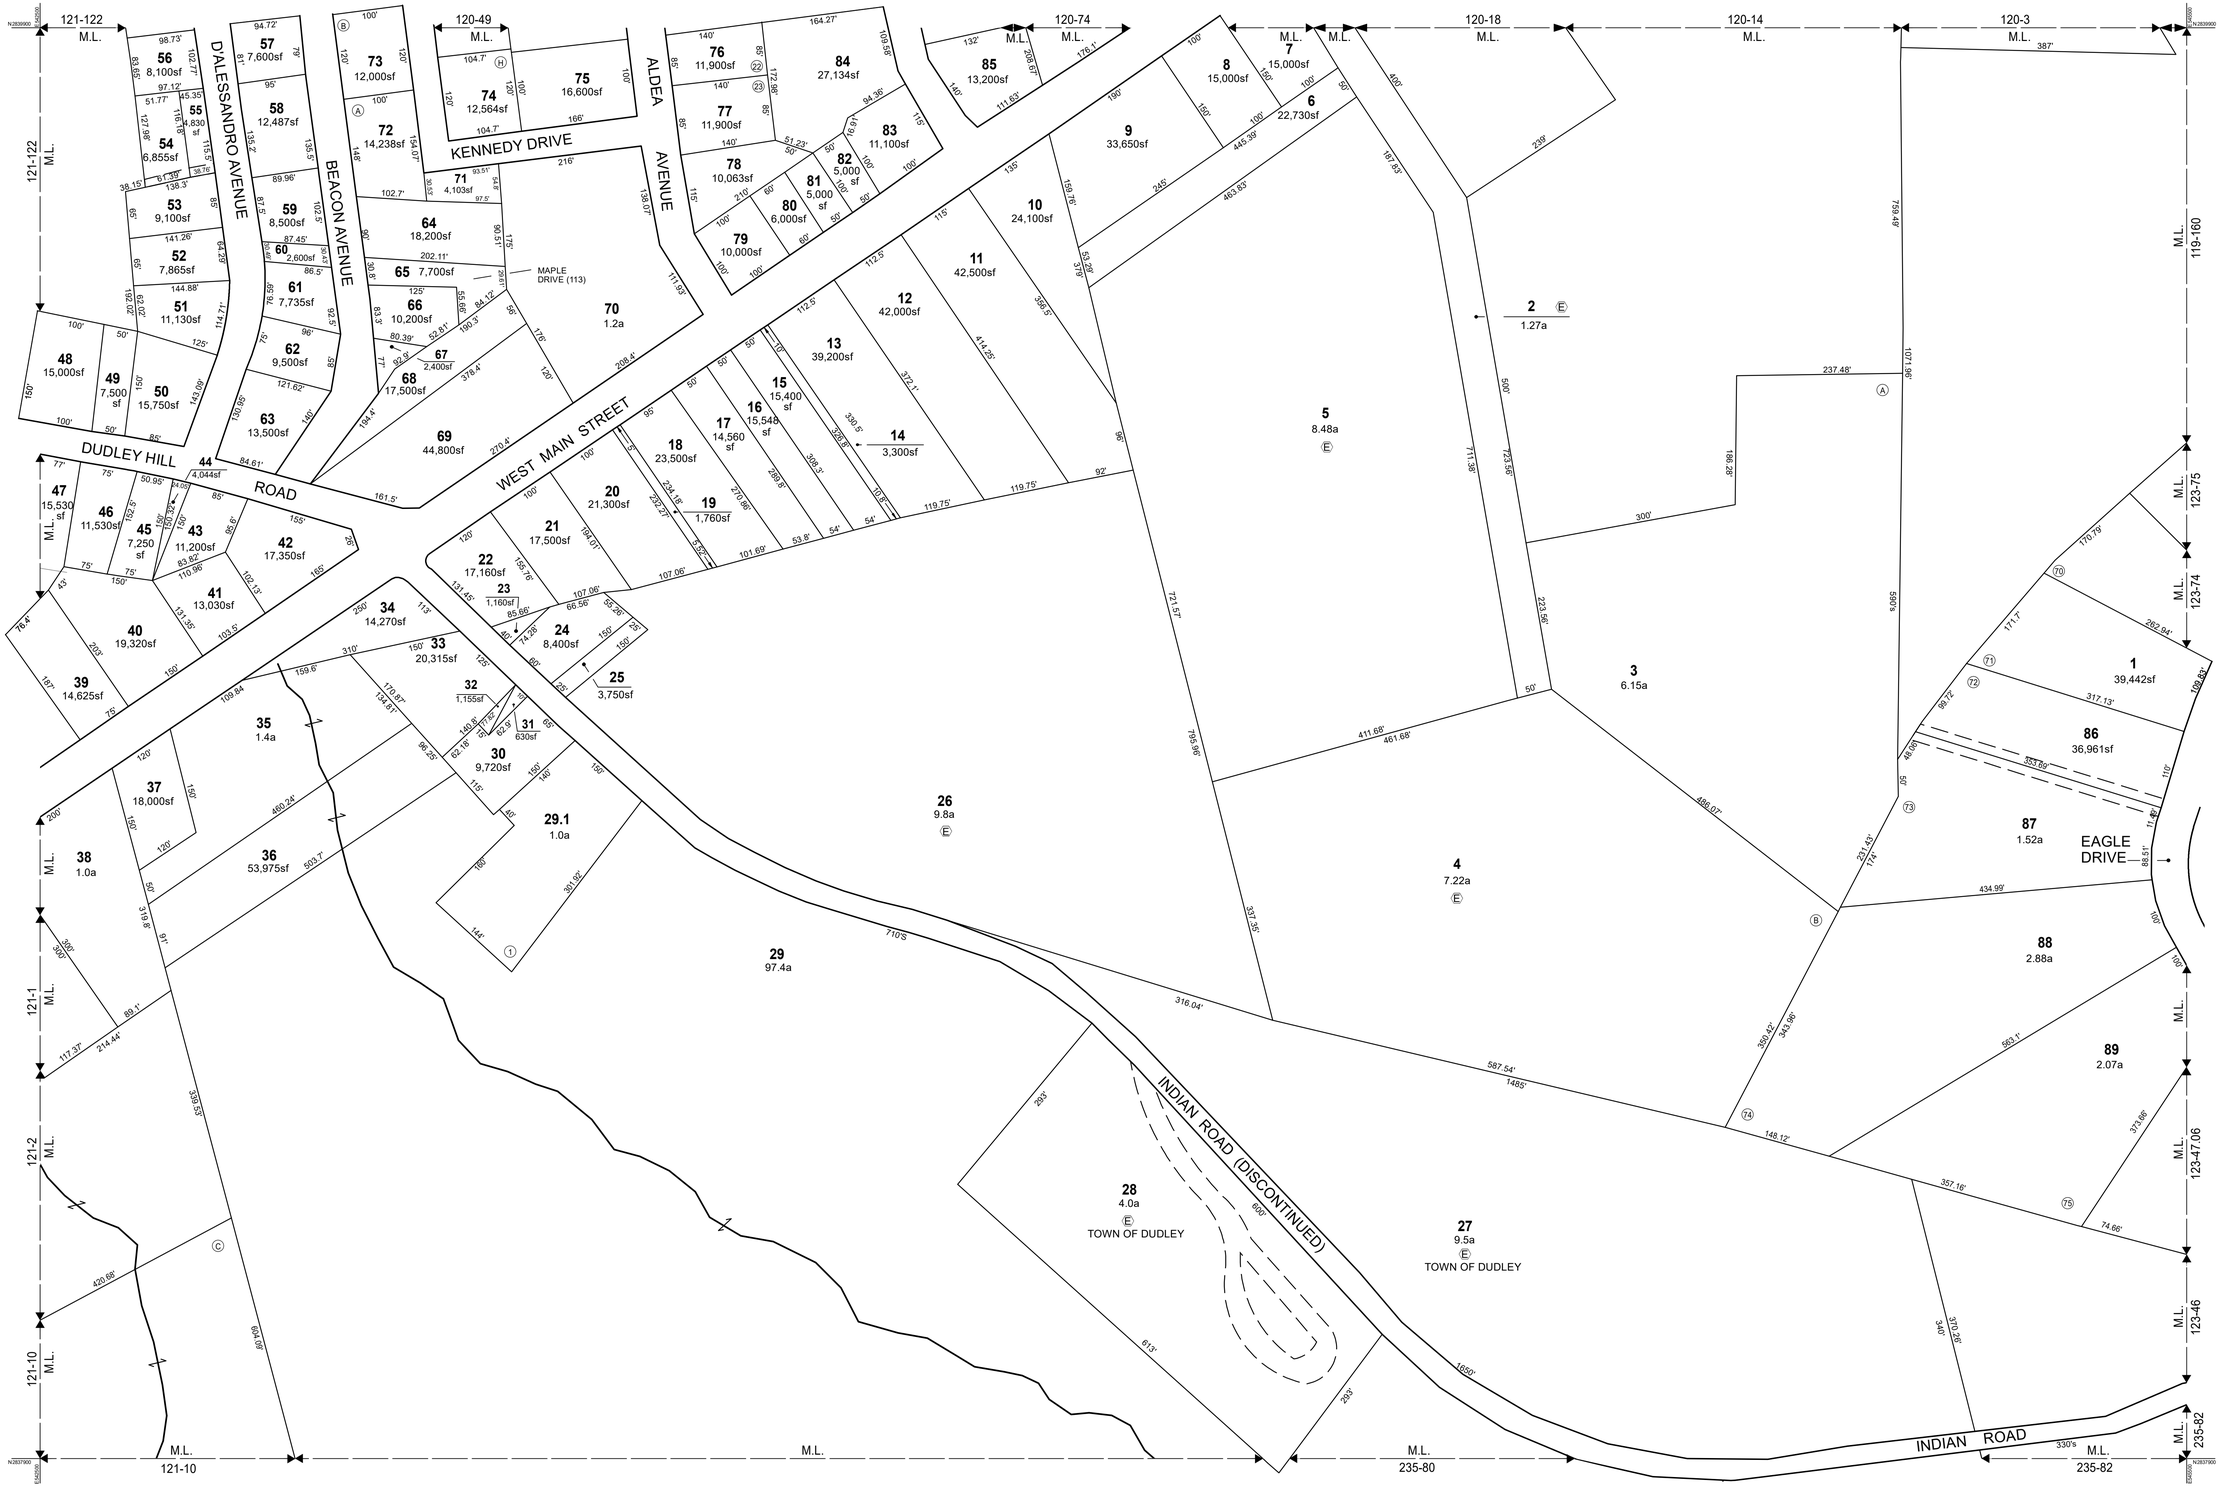

THIS MAP IS FOR ASSESSMENT PURPOSES. IT IS NOT VALID FOR LEGAL DESCRIPTION OR CONVEYANCE.

THE HORIZONTAL DATUM IS THE MASSACHUSETTS STATE PLANE COORDINATE SYSTEM, NAD 83.

REVISED AND REPRINTED BY

CAI Technologies
Precision Mapping. Geospatial Solutions.
11 Pleasant Street, Littleton, NH 03561
800.322.4540 - www.cai-tech.com

LEGEND

AREA SURVEYED	a / sf	EXEMPT PROPERTY	(E)
AREA CALCULATED	a calc	SUBDIVISION LOT NO.	(2)
RECORD DIMENSION	100'	RIGHT OF WAY/ACCESS	ROW
SCALED DIMENSION	100'S	COMMON OWNERSHIP	
WATER	-W-	WETLANDS	

SCALE: 1" = 100'

FEET 100 50 0 100 200 300

METERS 25 12.5 0 25 50 75

REVISED TO: JANUARY 1, 2020

PROPERTY MAPS

DUDLEY

MASSACHUSETTS

INDEX DIAGRAM

		120	119
227		226	
	121	122	123
125			
234		235	

GN

MAP NO.

122